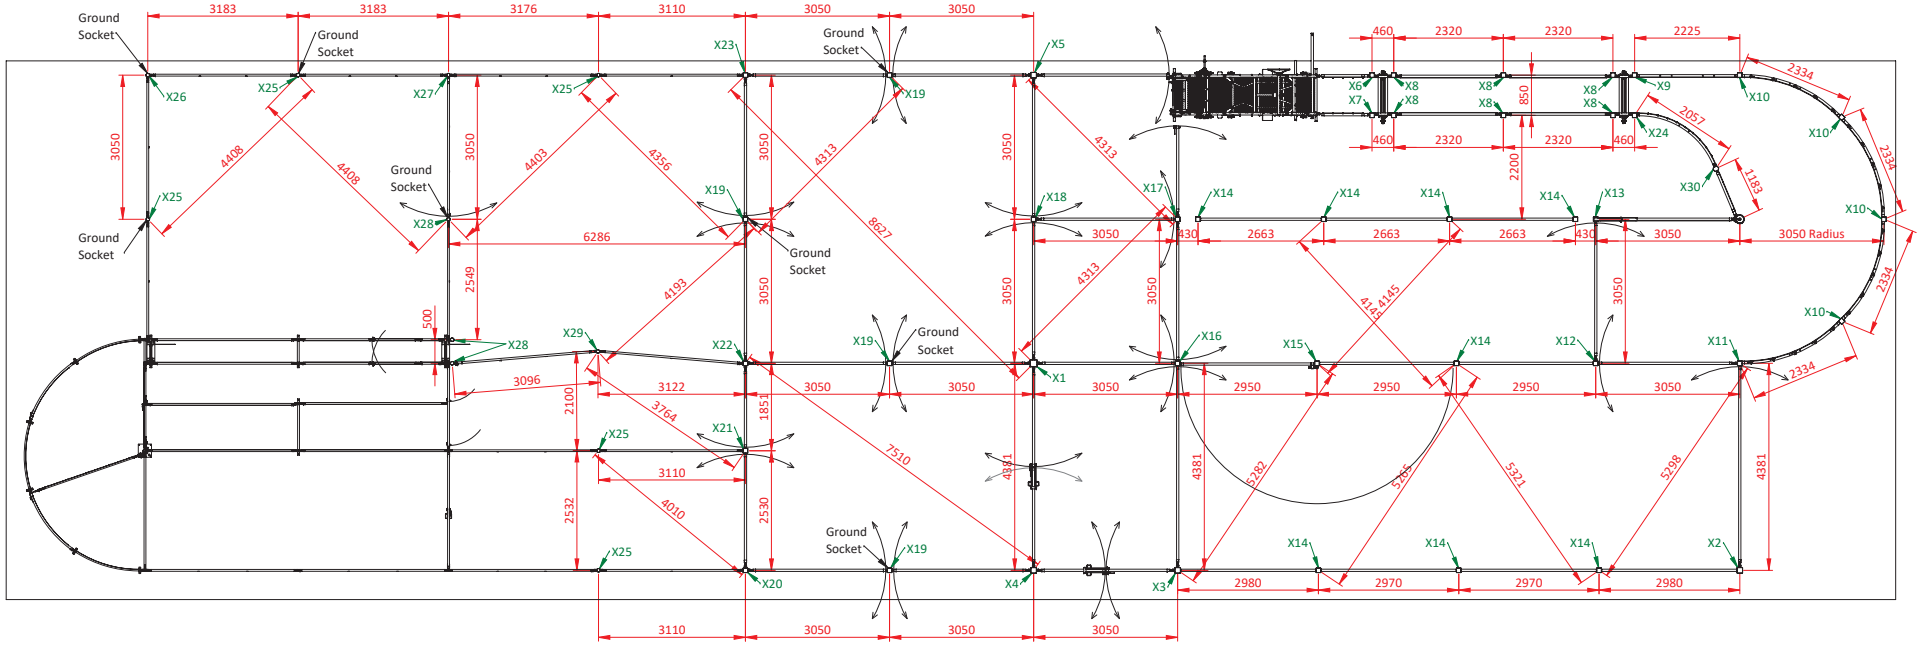

Note:

All 150x150 SHS , 120x120 SHS, 100x100 SHS, Ø114.3 CHS Posts are 610 (2') into ground
All Ø76.1 CHS Posts are 450 (1'-6") into ground
Ø168 CHS Forcing Post is 751 (2'-5½") into ground

BATEMAN

L M Bateman & Co Ltd.
Island Works, Cheddleton, Leek, Staffordshire. ST13 7HN.
Tel: (01538) 361326. Fax (01538)360803. e-mail: info@lmbateman.co.uk
Web site: www.lmbateman.co.uk

This drawing and it's logos are the property of LM Bateman & Co Ltd. Unauthorised copying or printing is prohibited without permission from LM Bateman & Co Ltd.

UNLESS OTHERWISE SPECIFIED: DIMENSIONS ARE IN MILLIMETERS

Customer :	N & BM Ireland
Address :	New House Farm
Description :	Plan View of Layout showing Post Ctr Dims
	This drawing is for **Approval** / **Construction**. Do Not construct unless approved.

Job no:	258850
Drawing No.	SW-000639.3
Drawn By	Stephen Pointon
DATE	26/04/2024
REVISION	-