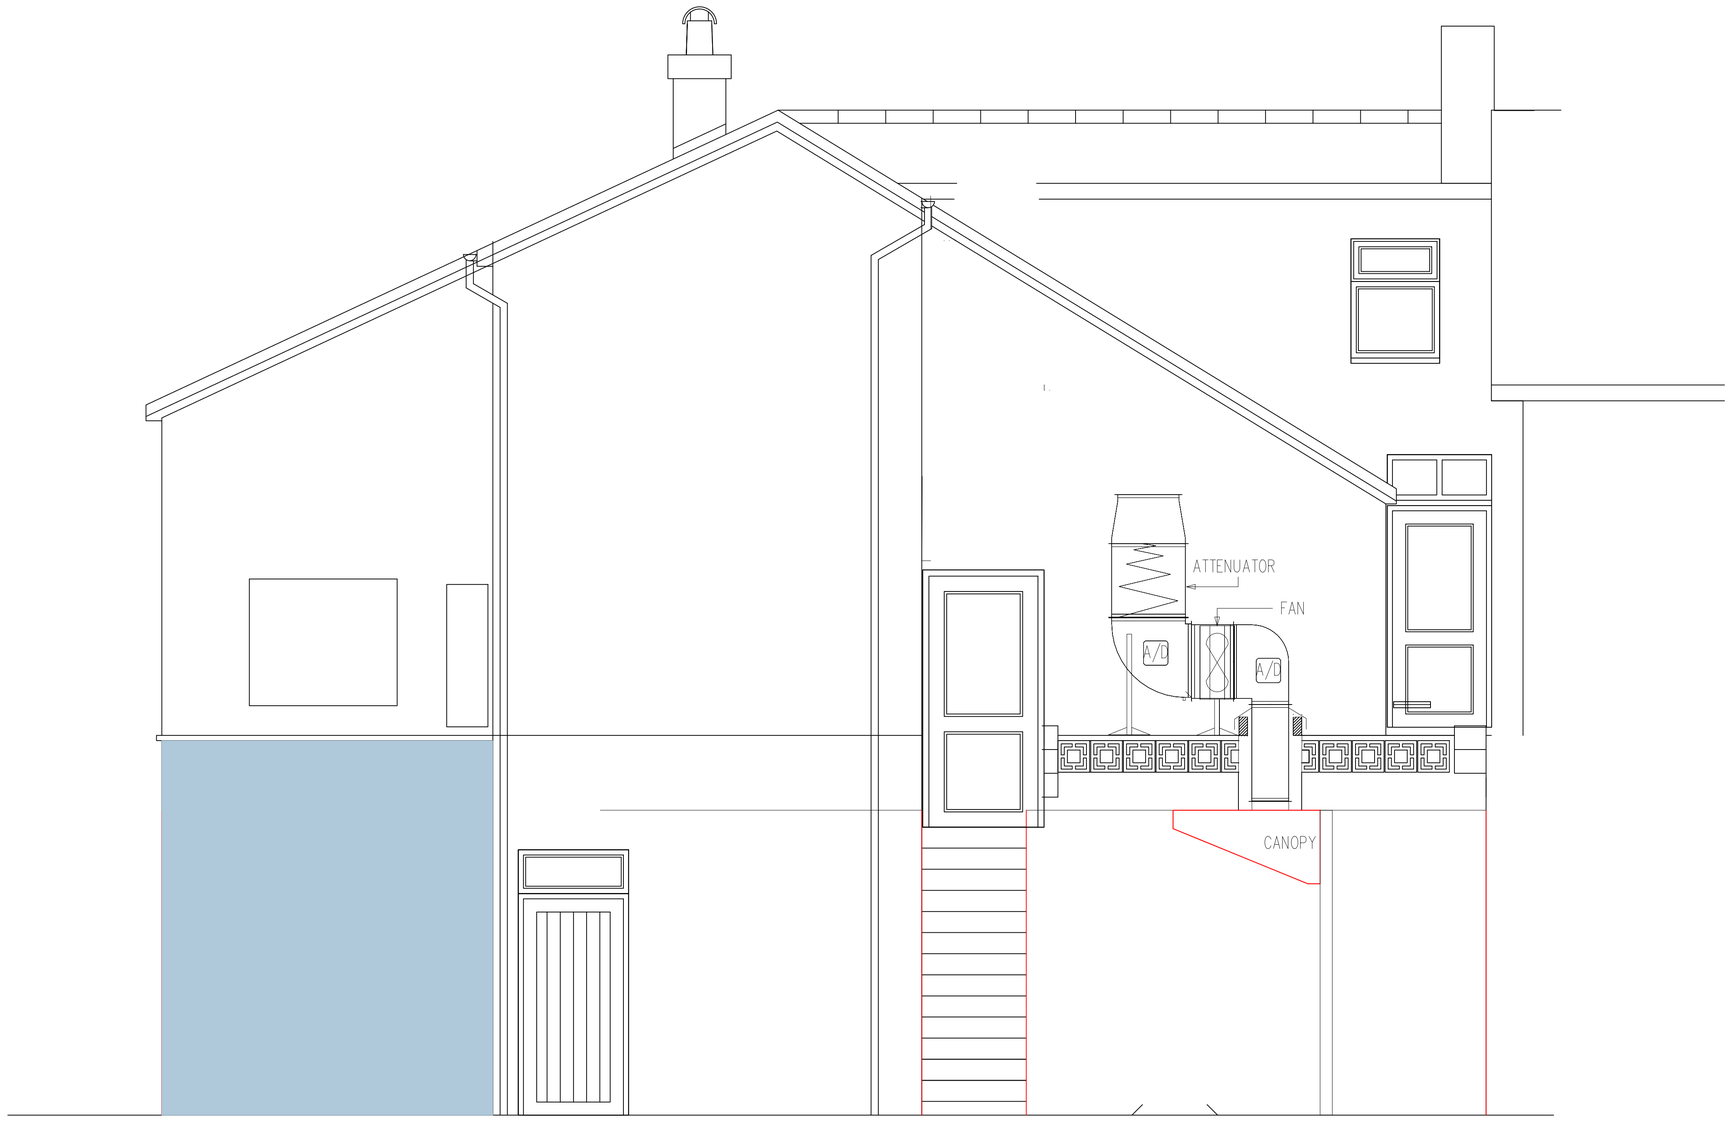

existing doorway re-opened
new upvc door set & fan light
Fire Exit

replacement
uPVC as new
kitchen door /
service entrance

replacement
upvc door as
fire escape

NOTE:
DUCTWORK MANUFACTURED FROM GALVANISED MILD STEEL WITH LAB FLANGES. MANUFACTURE AND ERECTION TO COMPLY WITH..
DW/144 CLASS A.
TM2-BASIC.

SUSPENSION METHODS

RECTANGULAR

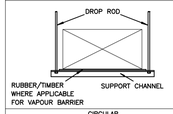

CIRCULAR

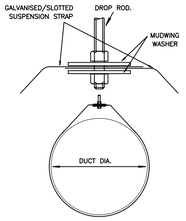

FIXING METHODS
(WHERE APPLICABLE)

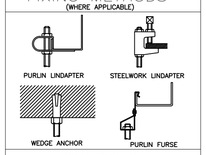

SYMBOLS

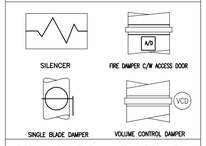

STANDARD LENGTHS

RECTANGULAR.. 1250mm CIRCULAR ... 3000mm

REVISIONS

DATE	REV	DETAILS

CLIENT

MAWSON ICE-CREAM

STATUS

FOR APPROVAL

CONTRACT

NEW CAFE SHOP
SOFT PLAY

TITLE

KITCHEN VENTILATION

DRAWN	G.HANCOX	DATE	07/12/2023
CHECKED	C.GRAPES	SCALE	A1@25

UNIVERSAL VENTILATION SYSTEMS

DESIGN, MANUFACTURE & INSTALLATION IN VENTILATION DUCTWORK & SHEET METAL FABRICATION

7 ROSSE CLOSE
PARSONS INDUSTRIAL ESTATE
WASHINGTON
TYNE & WEAR
NE37 1ET
TEL:-(0191)4165111 FAX:-(0191)4168111
EMAIL:-UVS@VENTDUCT.FSNET.CO.UK