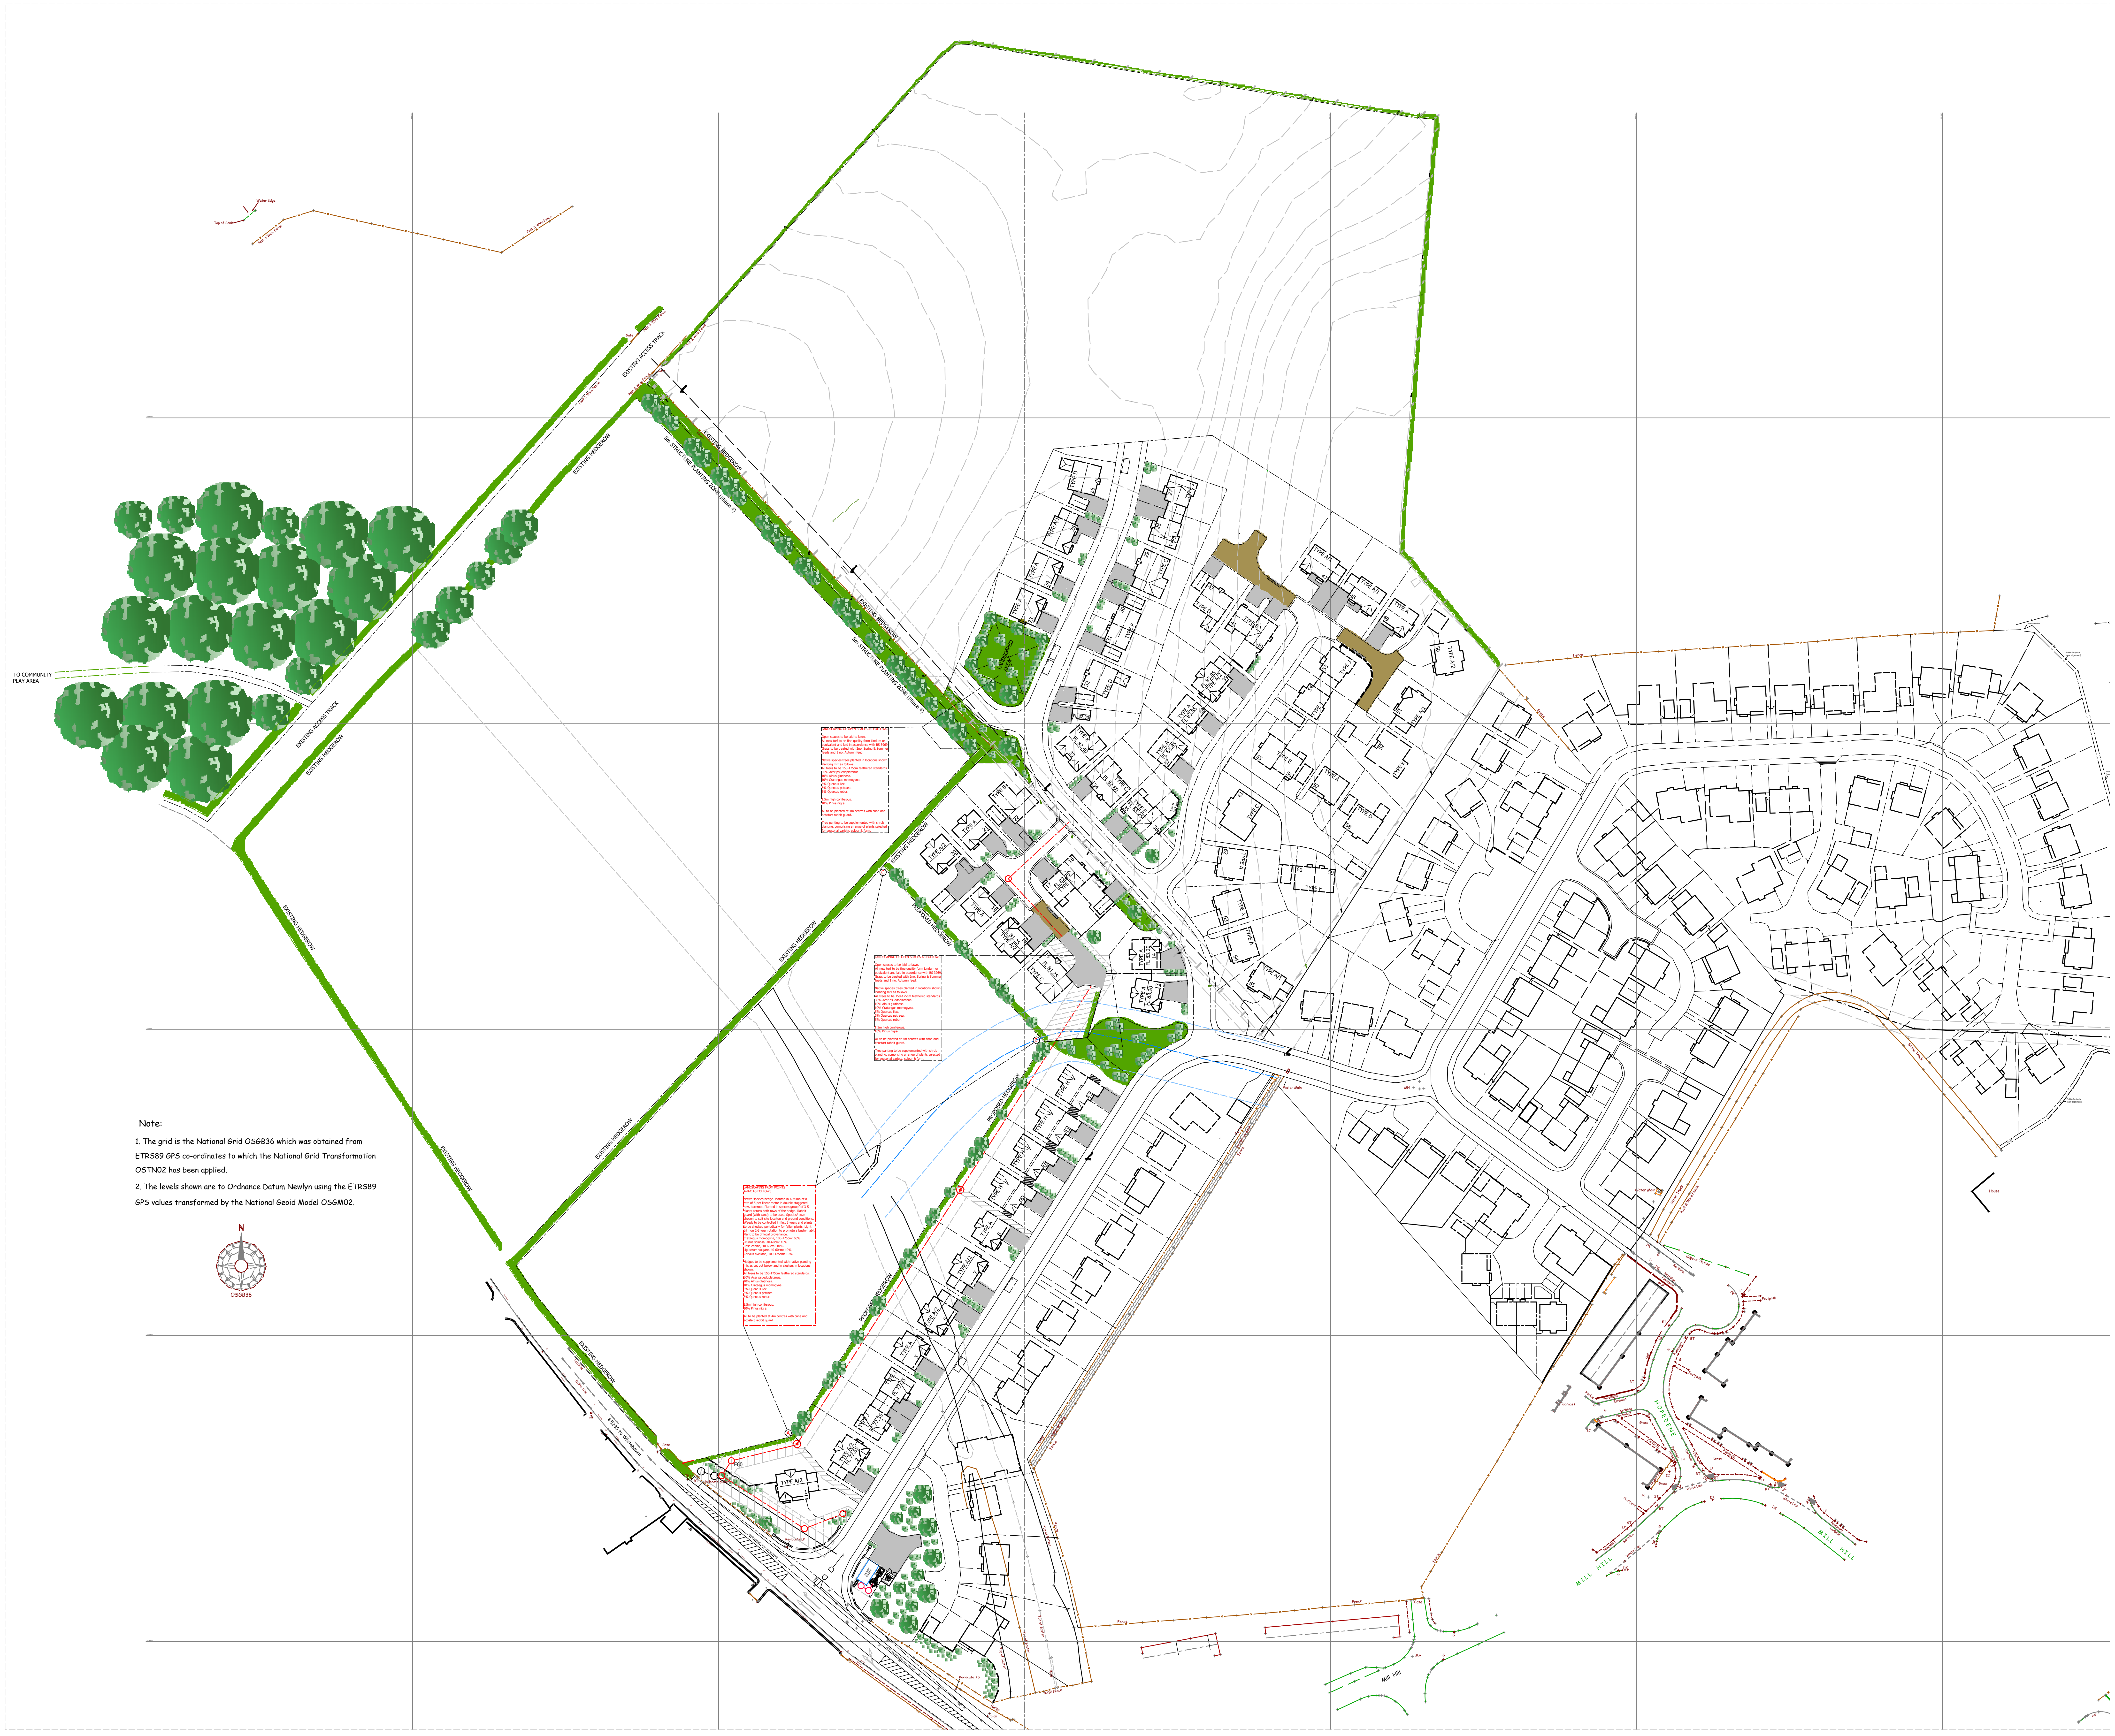

Note:

1. The grid is the National Grid OSGB36 which was obtained from ETRS89 GPS co-ordinates to which the National Grid Transformation OSTN02 has been applied.

2. The levels shown are to Ordnance Datum Newlyn using the ETRS89 GPS values transformed by the National Geoid Model OSGM02.

No.	Date	Revision	Initial
F	18/10/21	Dwelling types changed on plots 37, 38 & 39; double garage on plots 40/ 41 omitted & replaced with in-curtilage parking.	GB
E	11/01/21	Dwelling types on plots 15 & 18 swapped over; rear gable projection added to plots 19 & 21; plot 20 garage increased from single to double.	GB
D	13/07/20	Further tree planting added between points A-B-C.	GB
C	11/07/20	Landscaping specifications added.	GB
B	04/07/20	Plot 14 rotated clockwise & drive/ party boundary adjusted.	GB
A	20/06/20	Plots 2, 3 & 4 swopped over. Plots 13 & 14 amended. Plots 33-36 amended.	GB

ALPHA DESIGN

Architectural Services
Member of the Chartered Institute of
Architectural Technologists

Tel: 01900 829199

Project

PROPOSED RESIDENTIAL
DEVELOPMENT FOR 65 DWELLINGS,
KEEKLE MEADOWS,
CLEATOR MOOR

Client

HIGH GRANGE
DEVELOPMENTS LTD.

Drawing

LANDSCAPE LAYOUT

Scale 1:100 @ A1 Drawn GB

Checked Date MAY 2020

Drawing No.

06/11/542 - 174 f)

This drawing and design is copyright and must not be reproduced in part or in whole without prior written consent. Contractors must verify all dimensions on site before commencing work or preparing shop drawings.