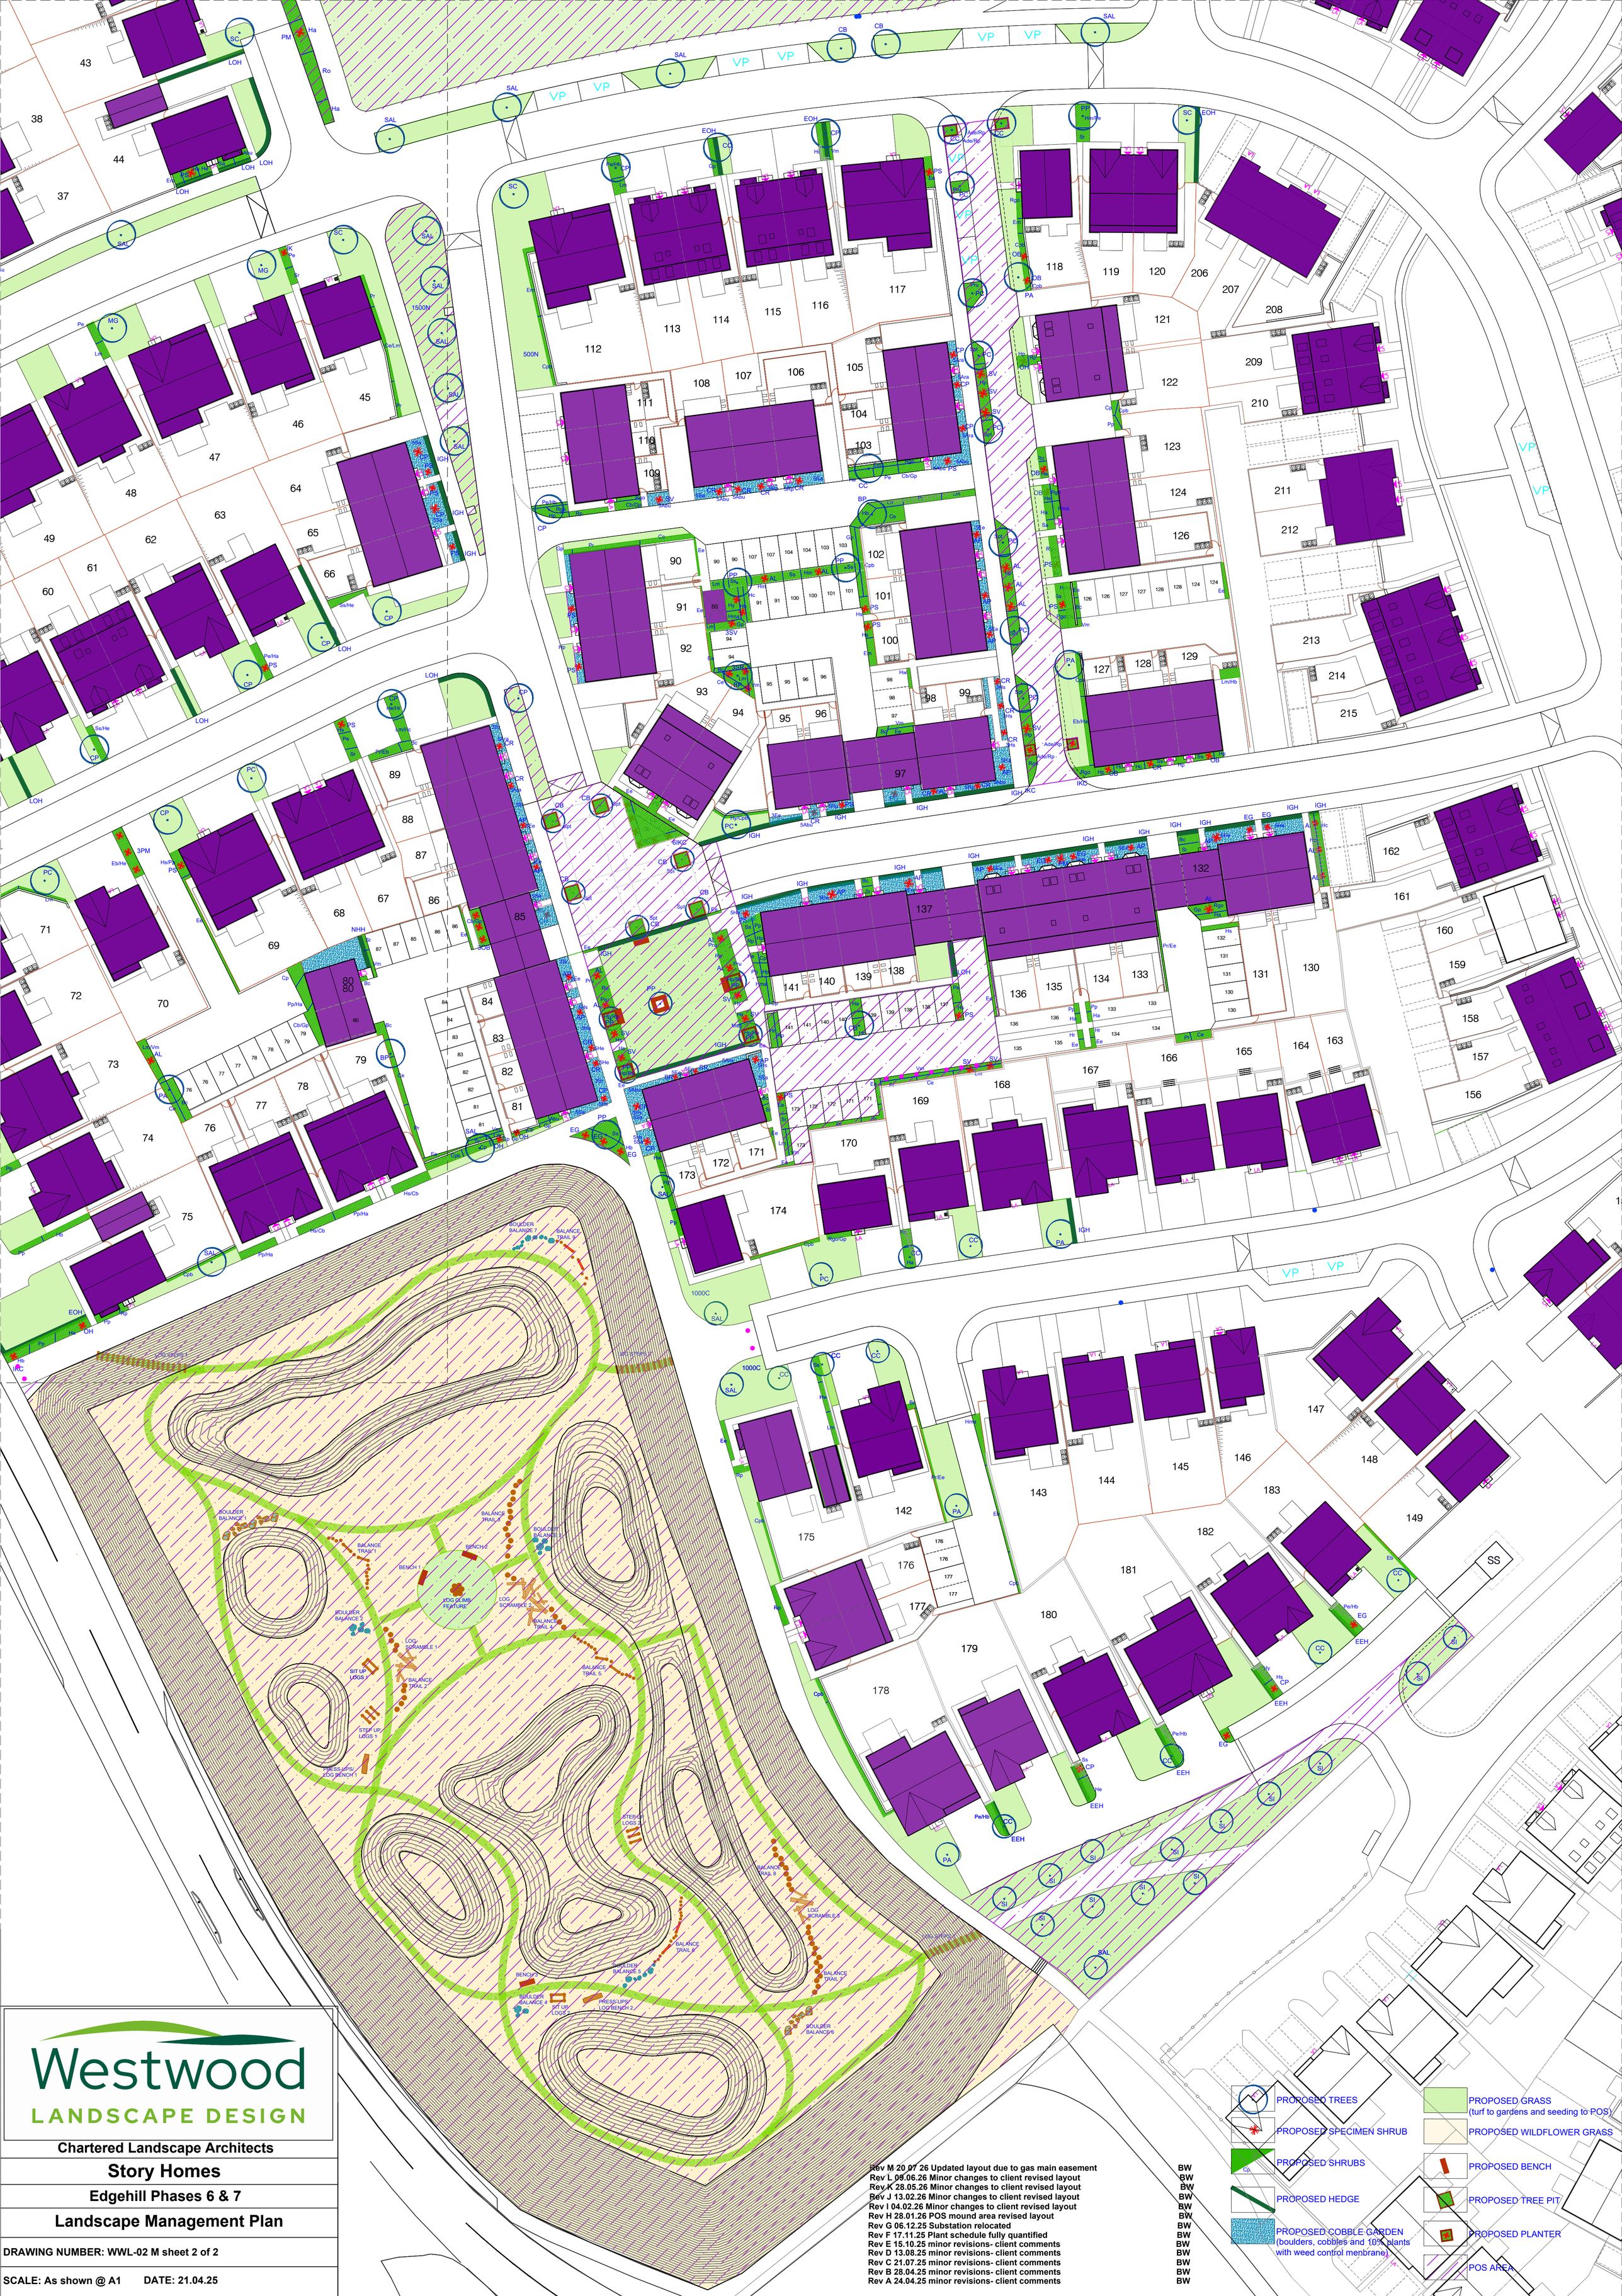

Westwood
LANDSCAPE DESIGN

Chartered Landscape Architects

Story Homes

Edgehill Phases 6 & 7

Landscape Management Plan

DRAWING NUMBER: WWL-02 M sheet 2 of 2

SCALE: As shown @ A1 DATE: 21.04.25

Rev M 20.07.26 Updated layout due to gas main easement	BW
Rev L 09.06.26 Minor changes to client revised layout	BW
Rev K 28.05.26 Minor changes to client revised layout	BW
Rev J 13.02.26 Minor changes to client revised layout	BW
Rev I 04.02.26 Minor changes to client revised layout	BW
Rev H 28.01.26 POS mound area revised layout	BW
Rev G 06.12.25 Substation relocated	BW
Rev F 17.11.25 Plant schedule fully quantified	BW
Rev E 15.10.25 minor revisions- client comments	BW
Rev D 13.08.25 minor revisions- client comments	BW
Rev C 21.07.25 minor revisions- client comments	BW
Rev B 28.04.25 minor revisions- client comments	BW
Rev A 24.04.25 minor revisions- client comments	BW