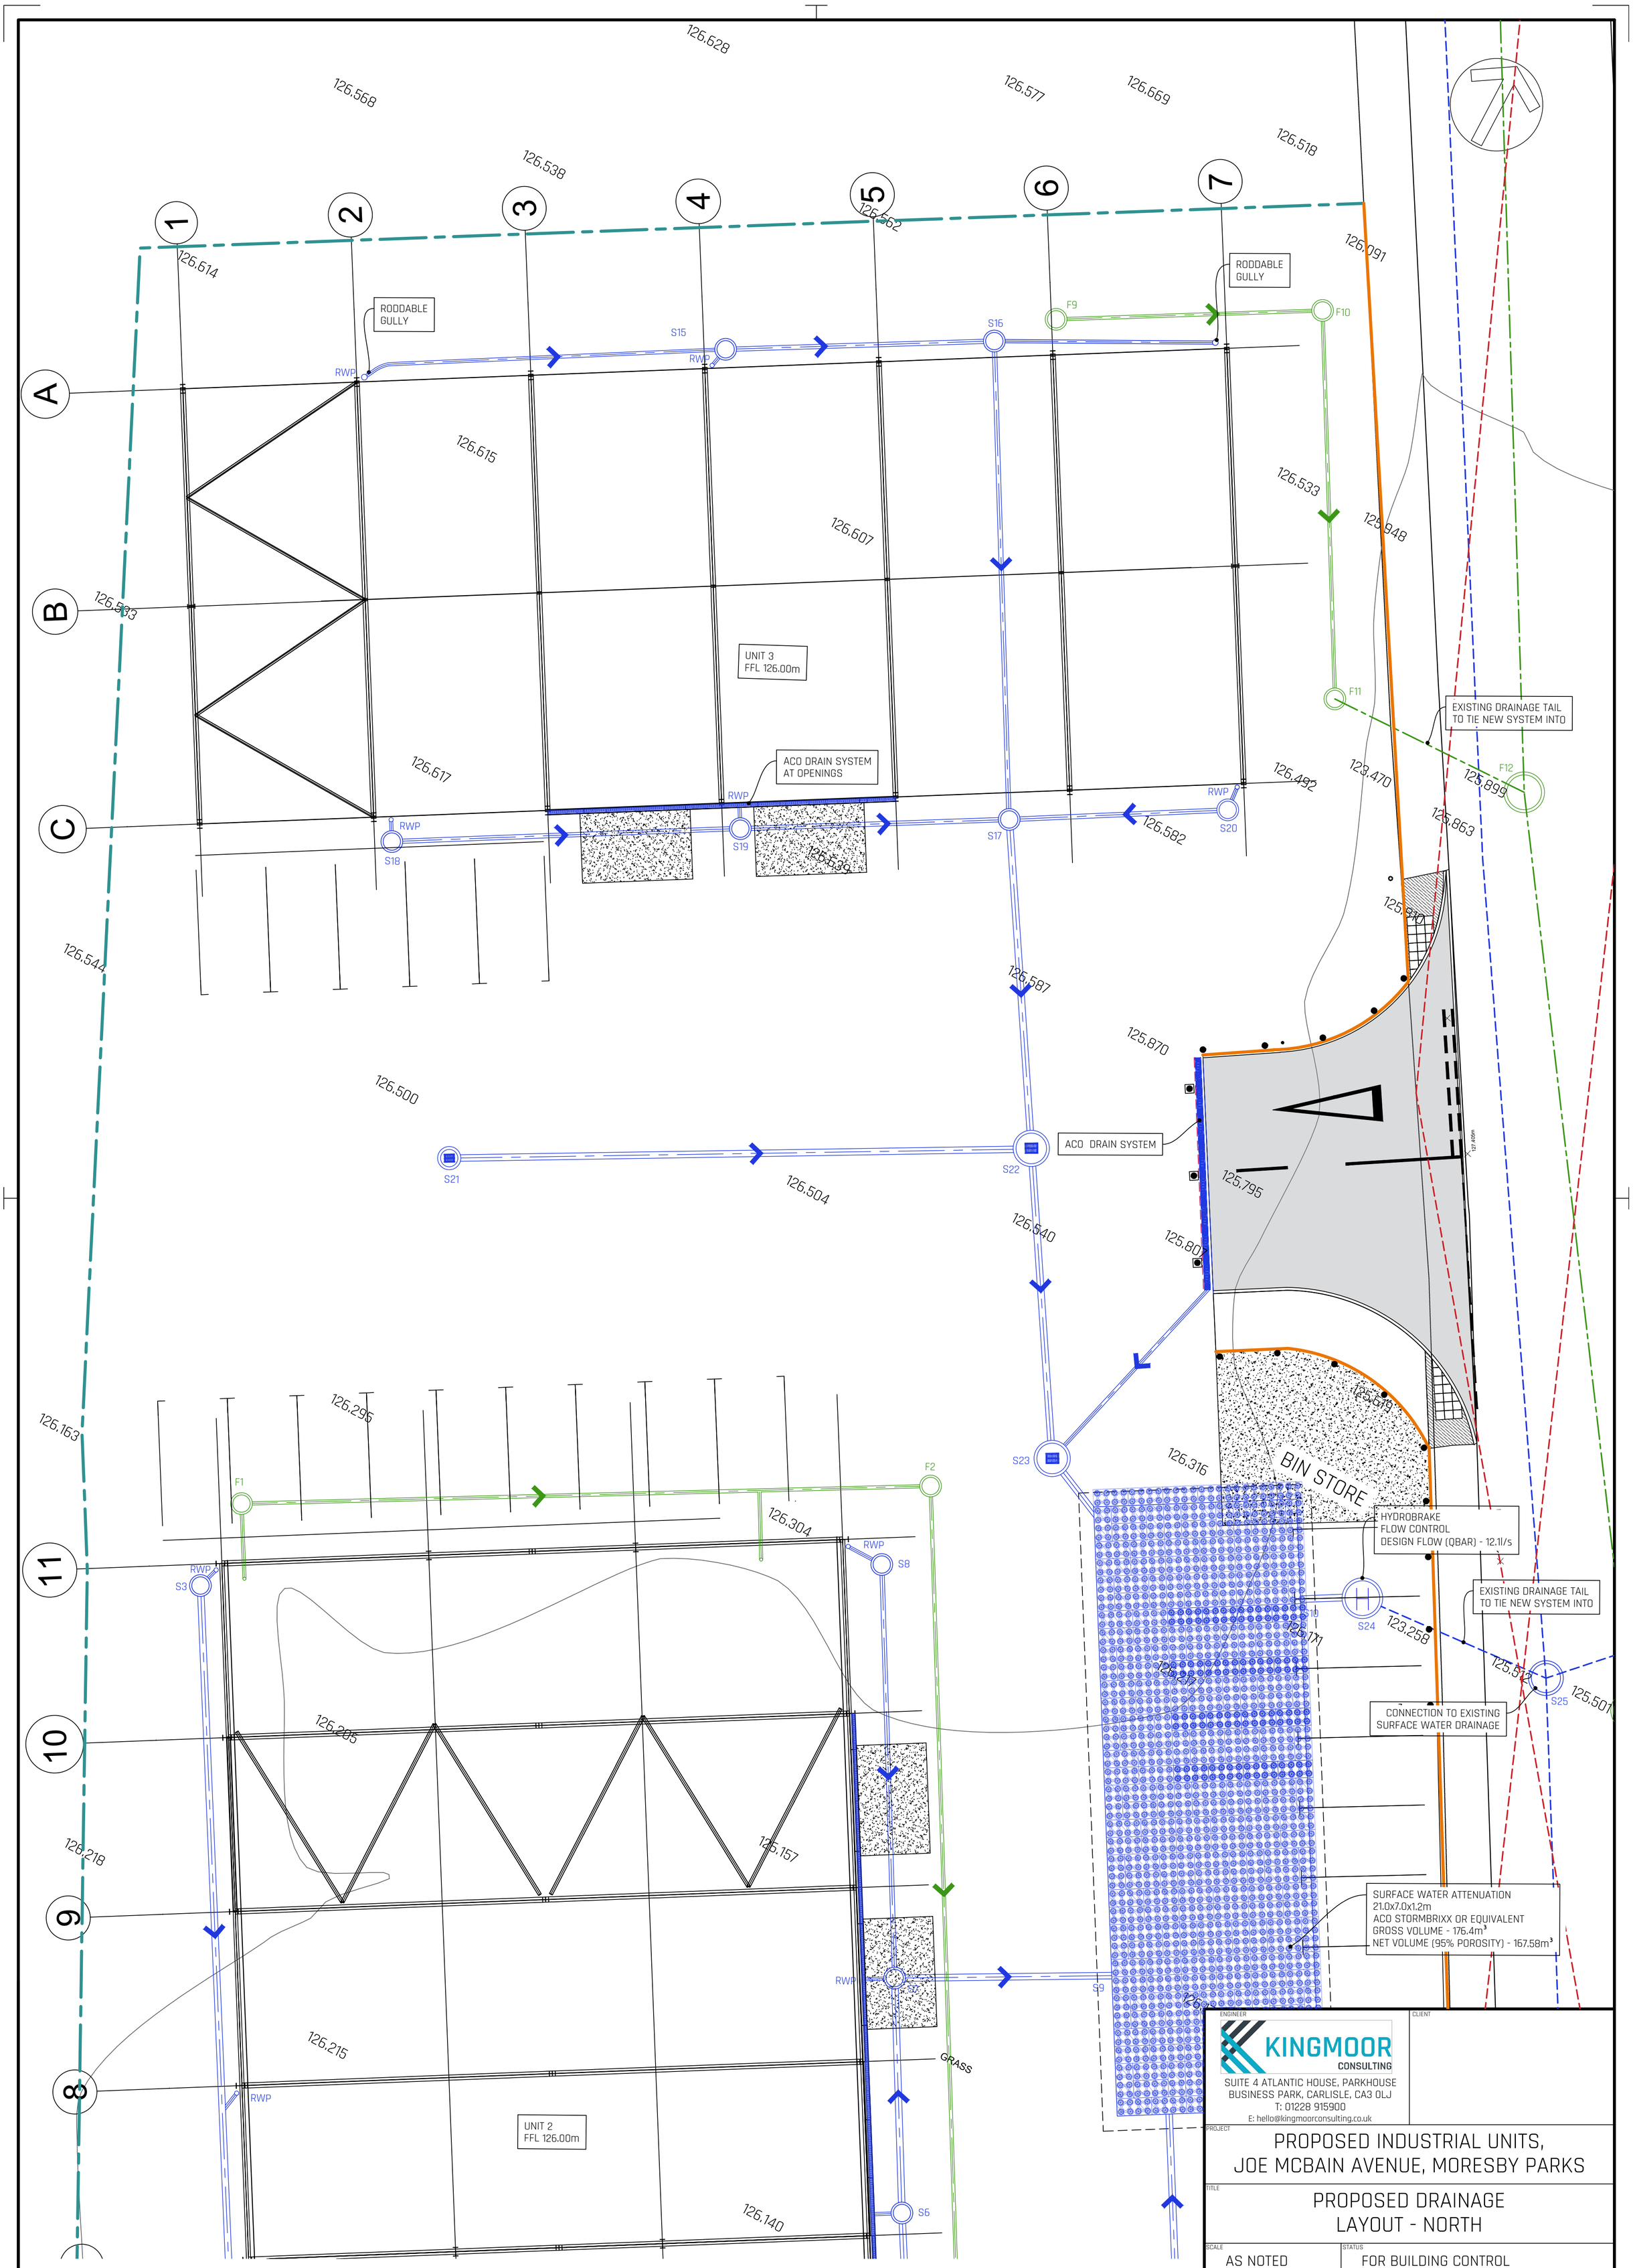

(c) Crown copyright, All rights reserved 2024. Licence number 0100031673

KEY

FOUL WATER

SURFACE WATER

PLAN

SCALE 1:100

ENGINEER

KINGMOOR CONSULTING

SUITE 4 ATLANTIC HOUSE, PARKHOUSE BUSINESS PARK, CARLISLE, CA3 0LJ
T: 01228 915900
E: hello@kingmoorconsulting.co.uk

CLIENT

PROJECT

PROPOSED INDUSTRIAL UNITS, JOE MCBAIN AVENUE, MORESBY PARKS

TITLE

PROPOSED DRAINAGE LAYOUT - NORTH

SCALE	STATUS	
AS NOTED	FOR BUILDING CONTROL	
PAPER SIZE	DRAWN BY	CHECKED AND APPROVED
A1	J GEMMELL	C AIMERS
PROJECT PHASE	DATE	DATE
BUILD	NOVEMBER 2024	NOVEMBER 2024
DRAWING NUMBER		REVISION
24-471-DWG002		A