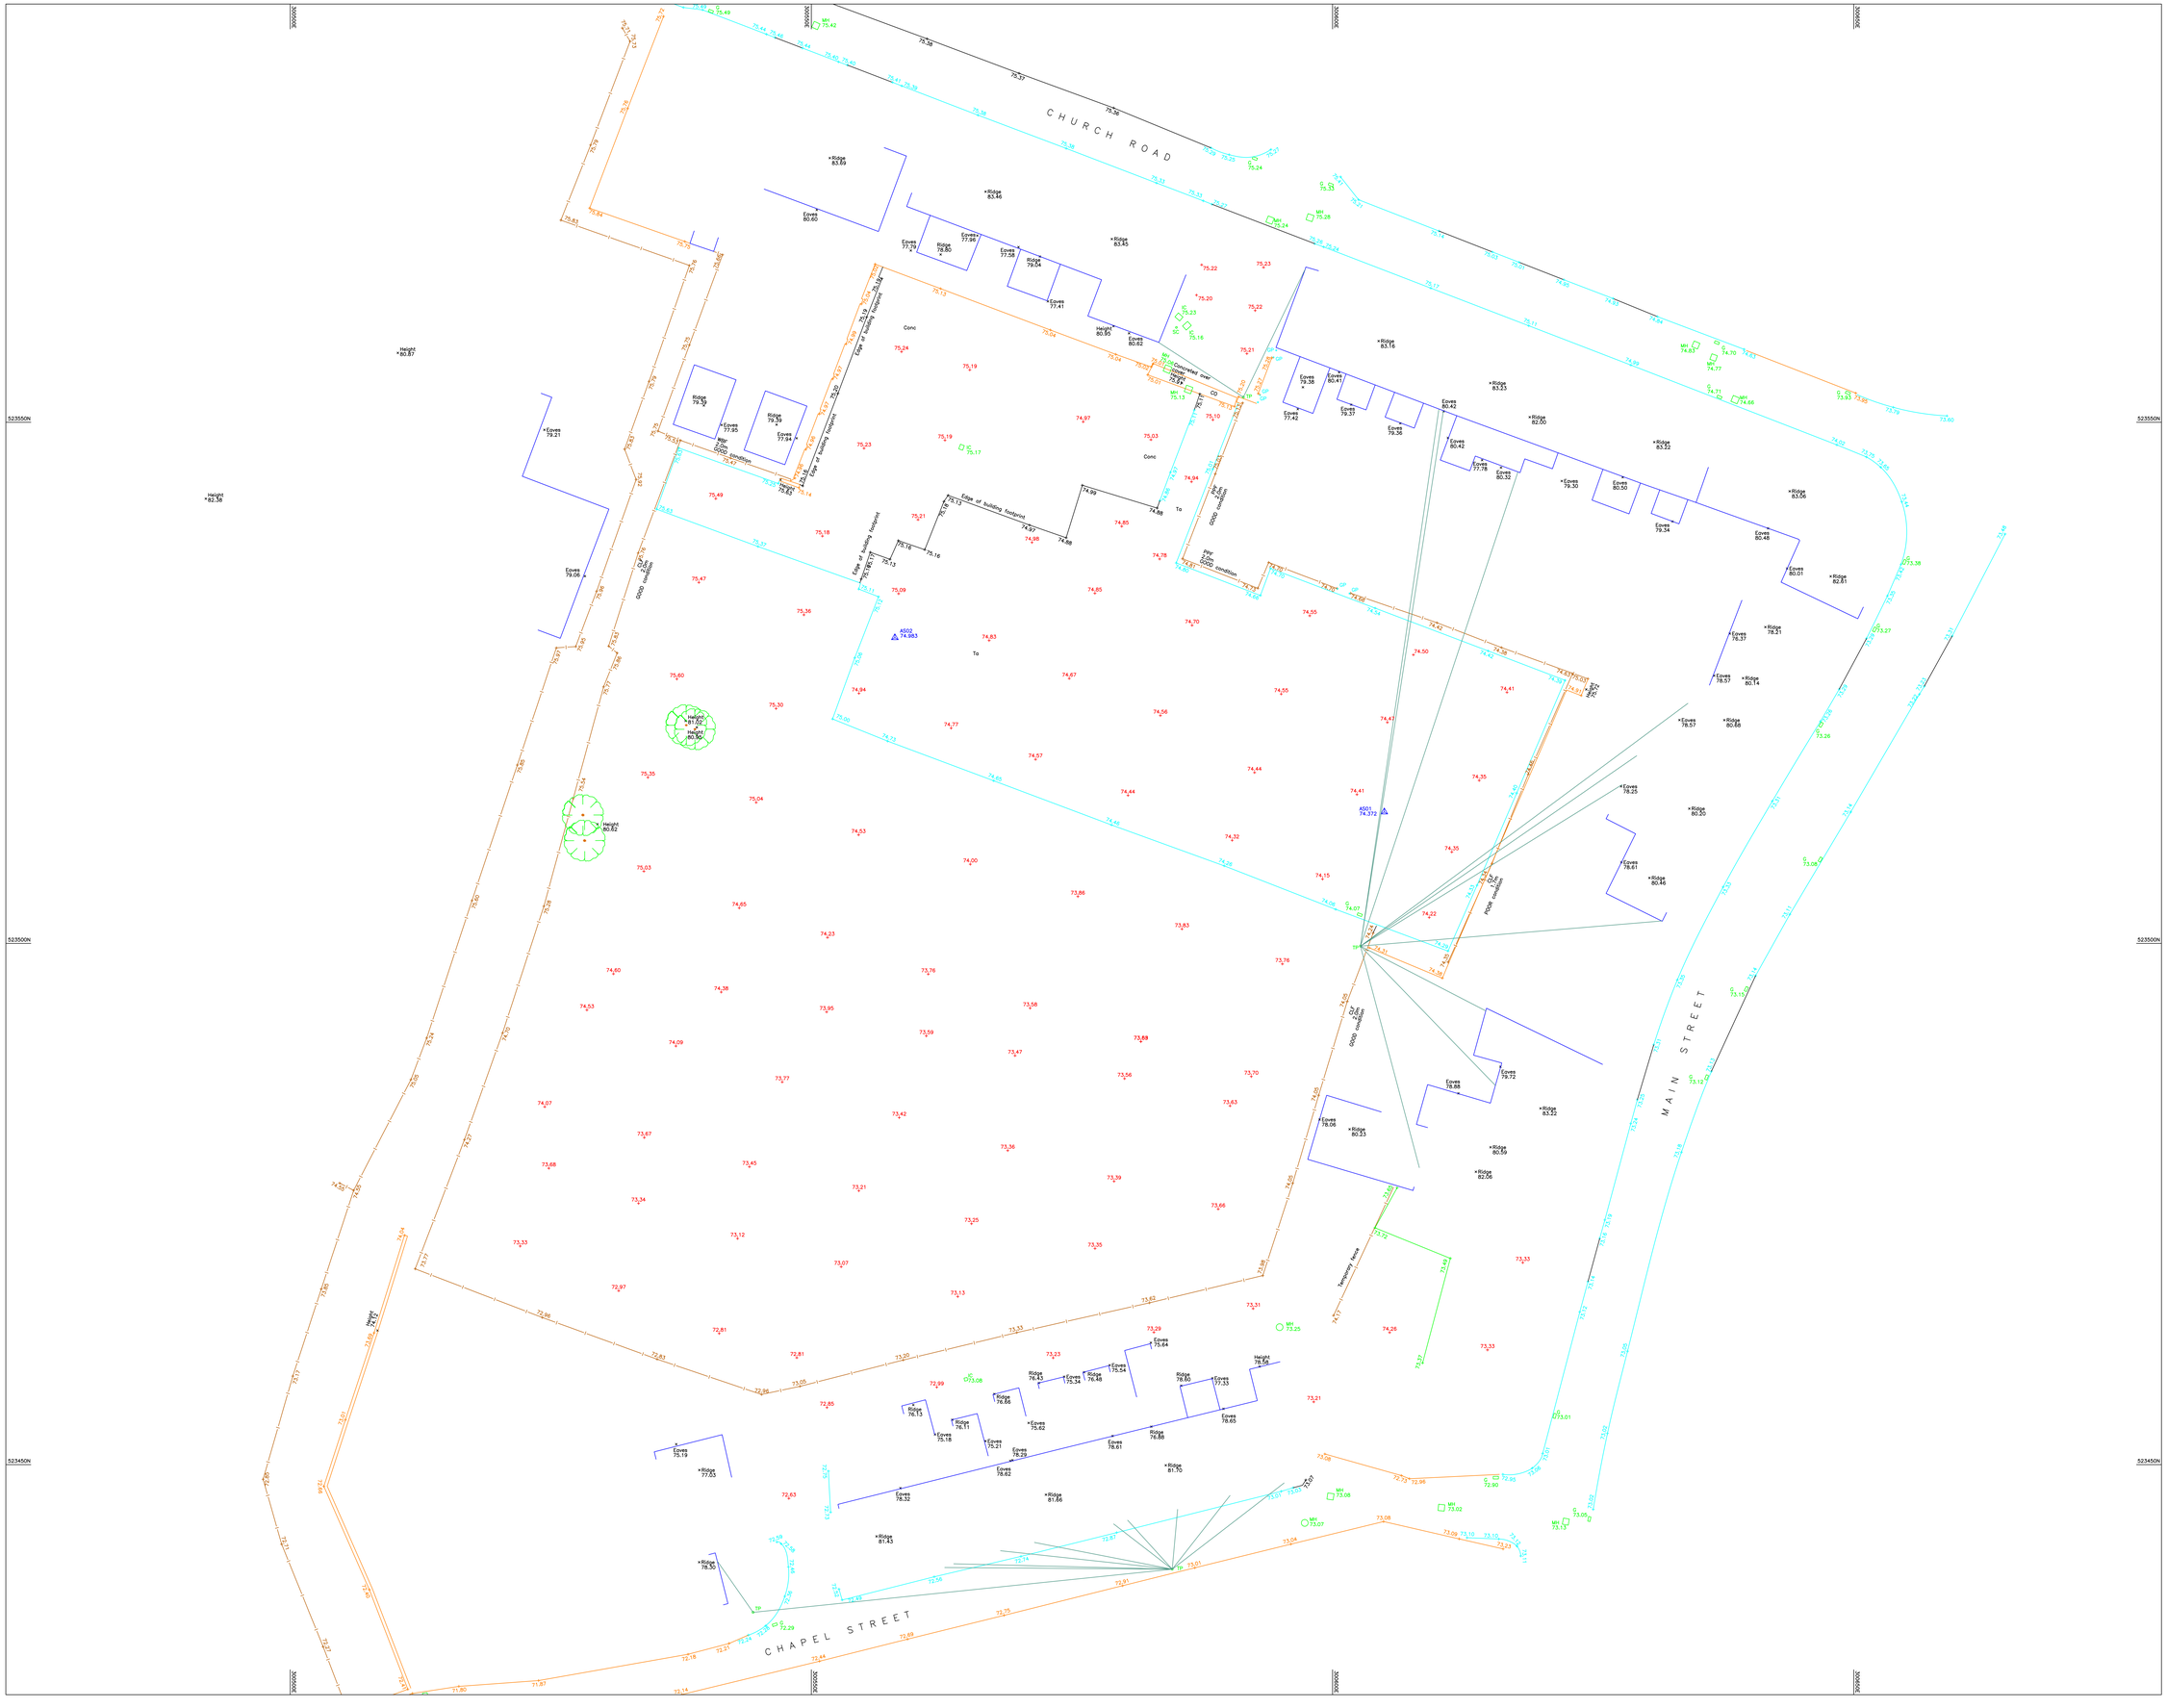
CHURCH ROAD
MAIN STREET
CHAPEL STREET
300600E
300650E
300700E
523550N
523500N
523450N
Height 80.87
Height 82.36
Eaves 80.60
Ridge 83.89
Ridge 83.46
Ridge 83.45
Eaves 77.79
Ridge 78.80
Eaves 77.58
Ridge 79.64
Eaves 77.41
Height 80.80
Eaves 80.62
Eaves 79.21
Eaves 79.09
Ridge 79.59
Eaves 77.95
Ridge 79.39
Eaves 77.94
Edge of building footprint
Conc
Edge of kerb
Edge of footway
Edge of tarmac footpath
Edge of building footprint
Edge of tarmac footpath
Edge of kerb
Edge of footway