ROOF MAKER
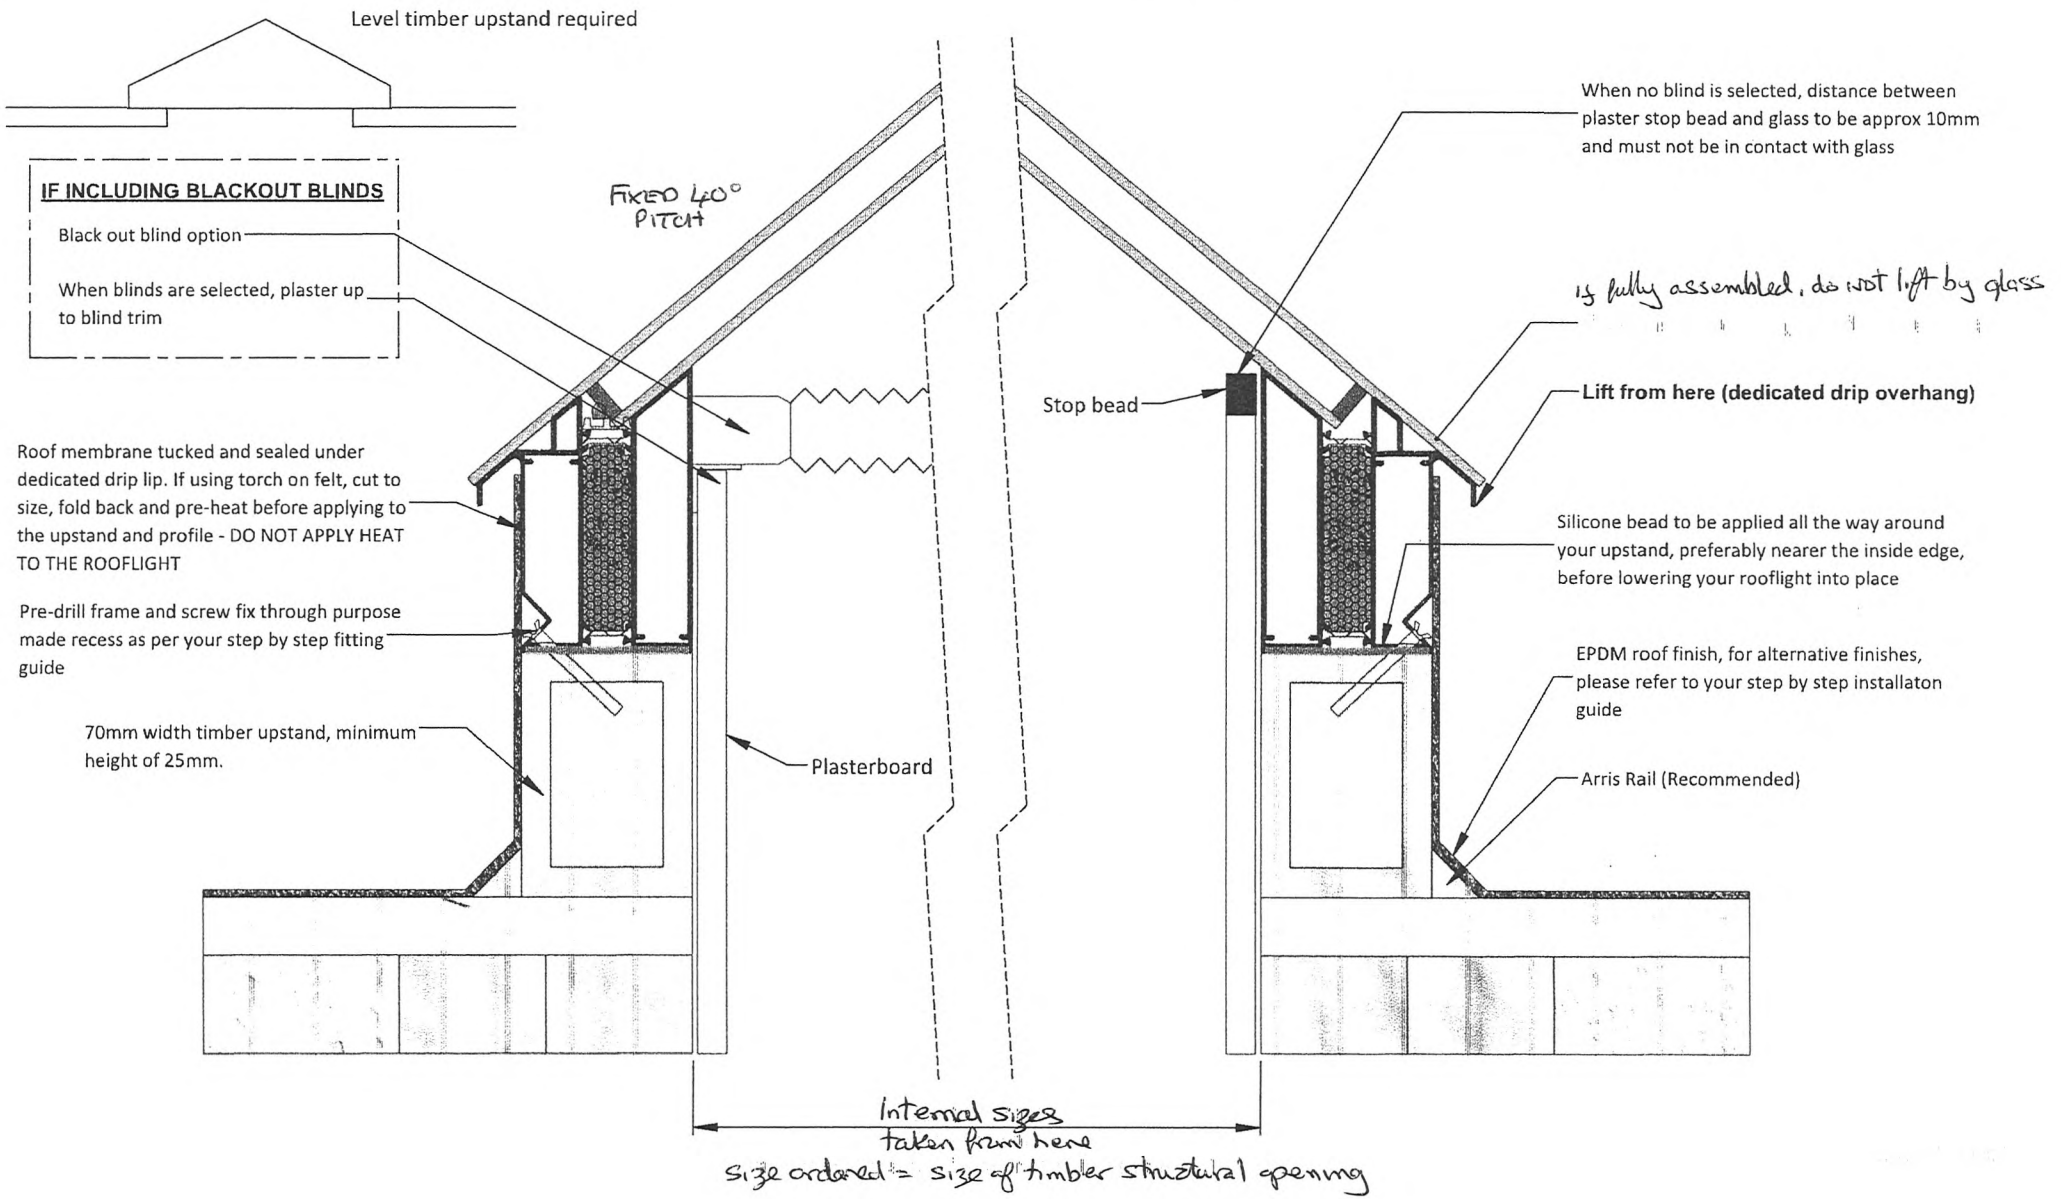
The below cross section diagram illustrates how you need to finish your plastering, for units both with and without integrated blackout blinds.