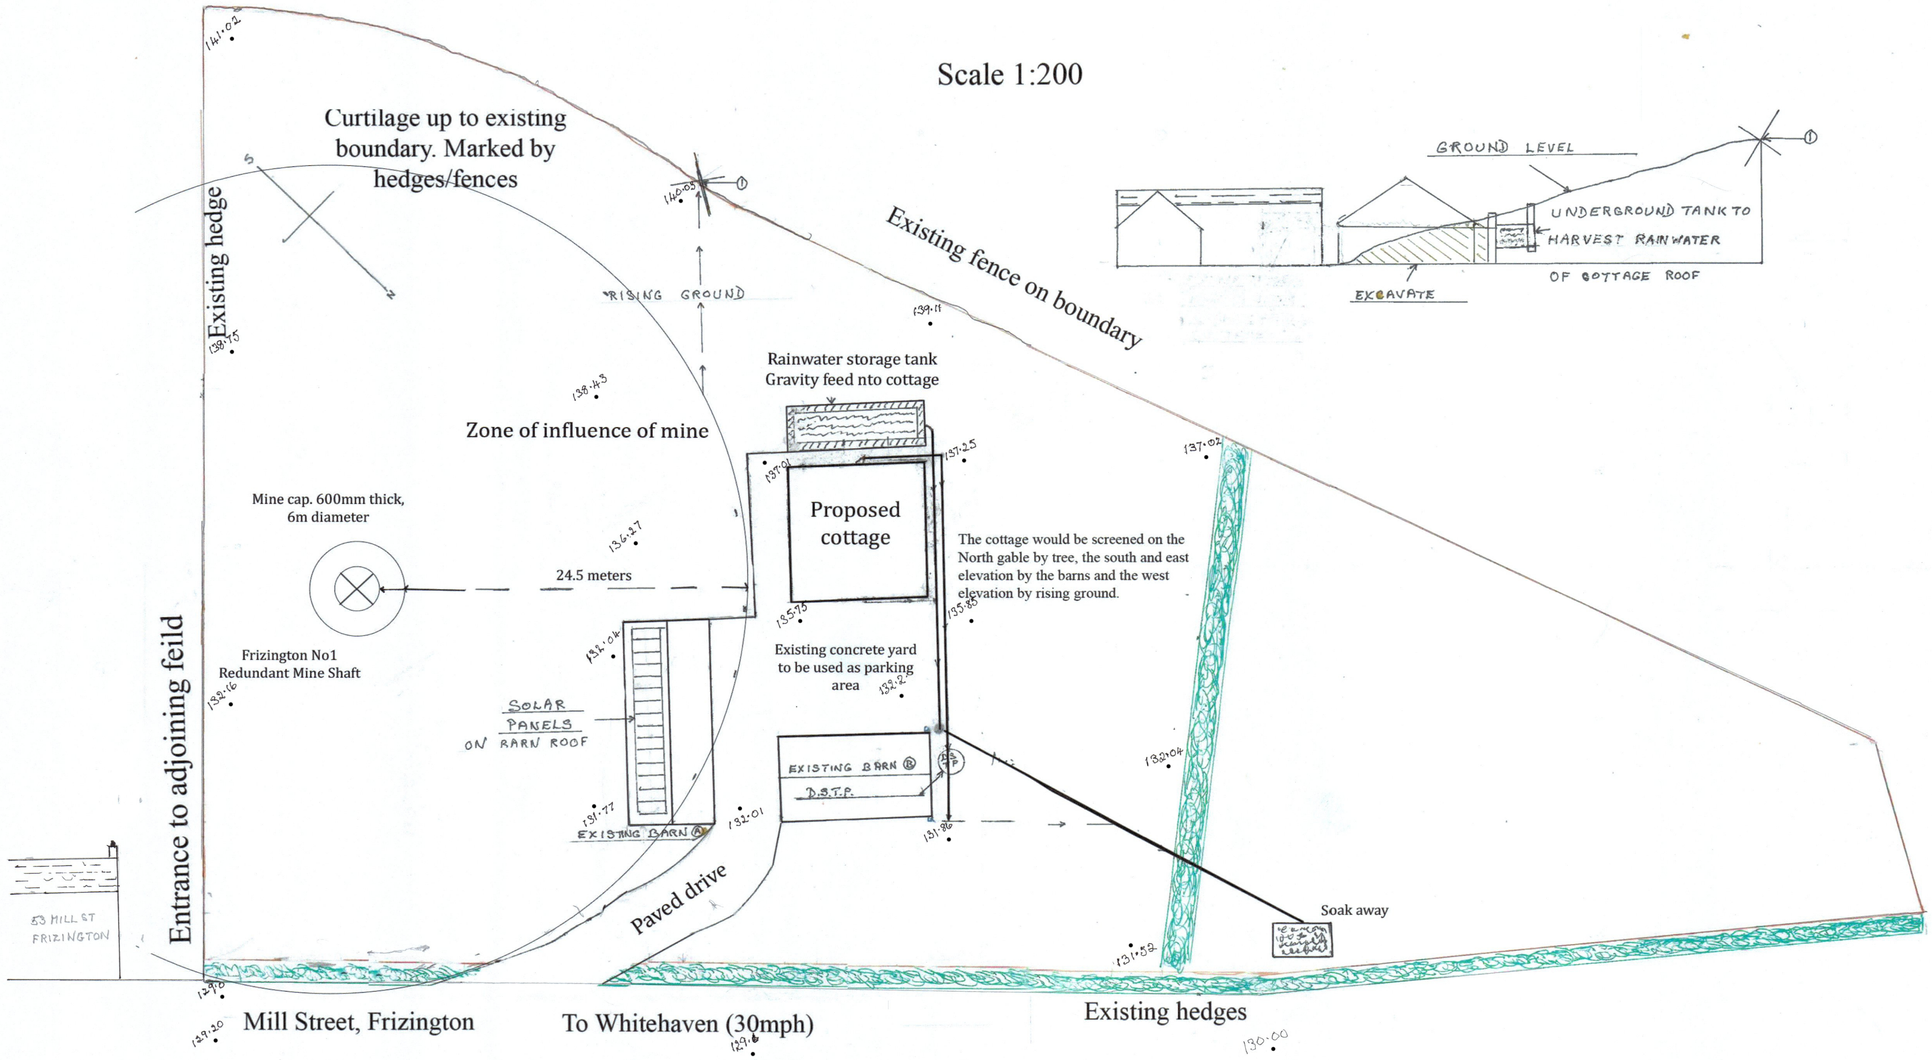Site Layout Including Elevation (meteres)