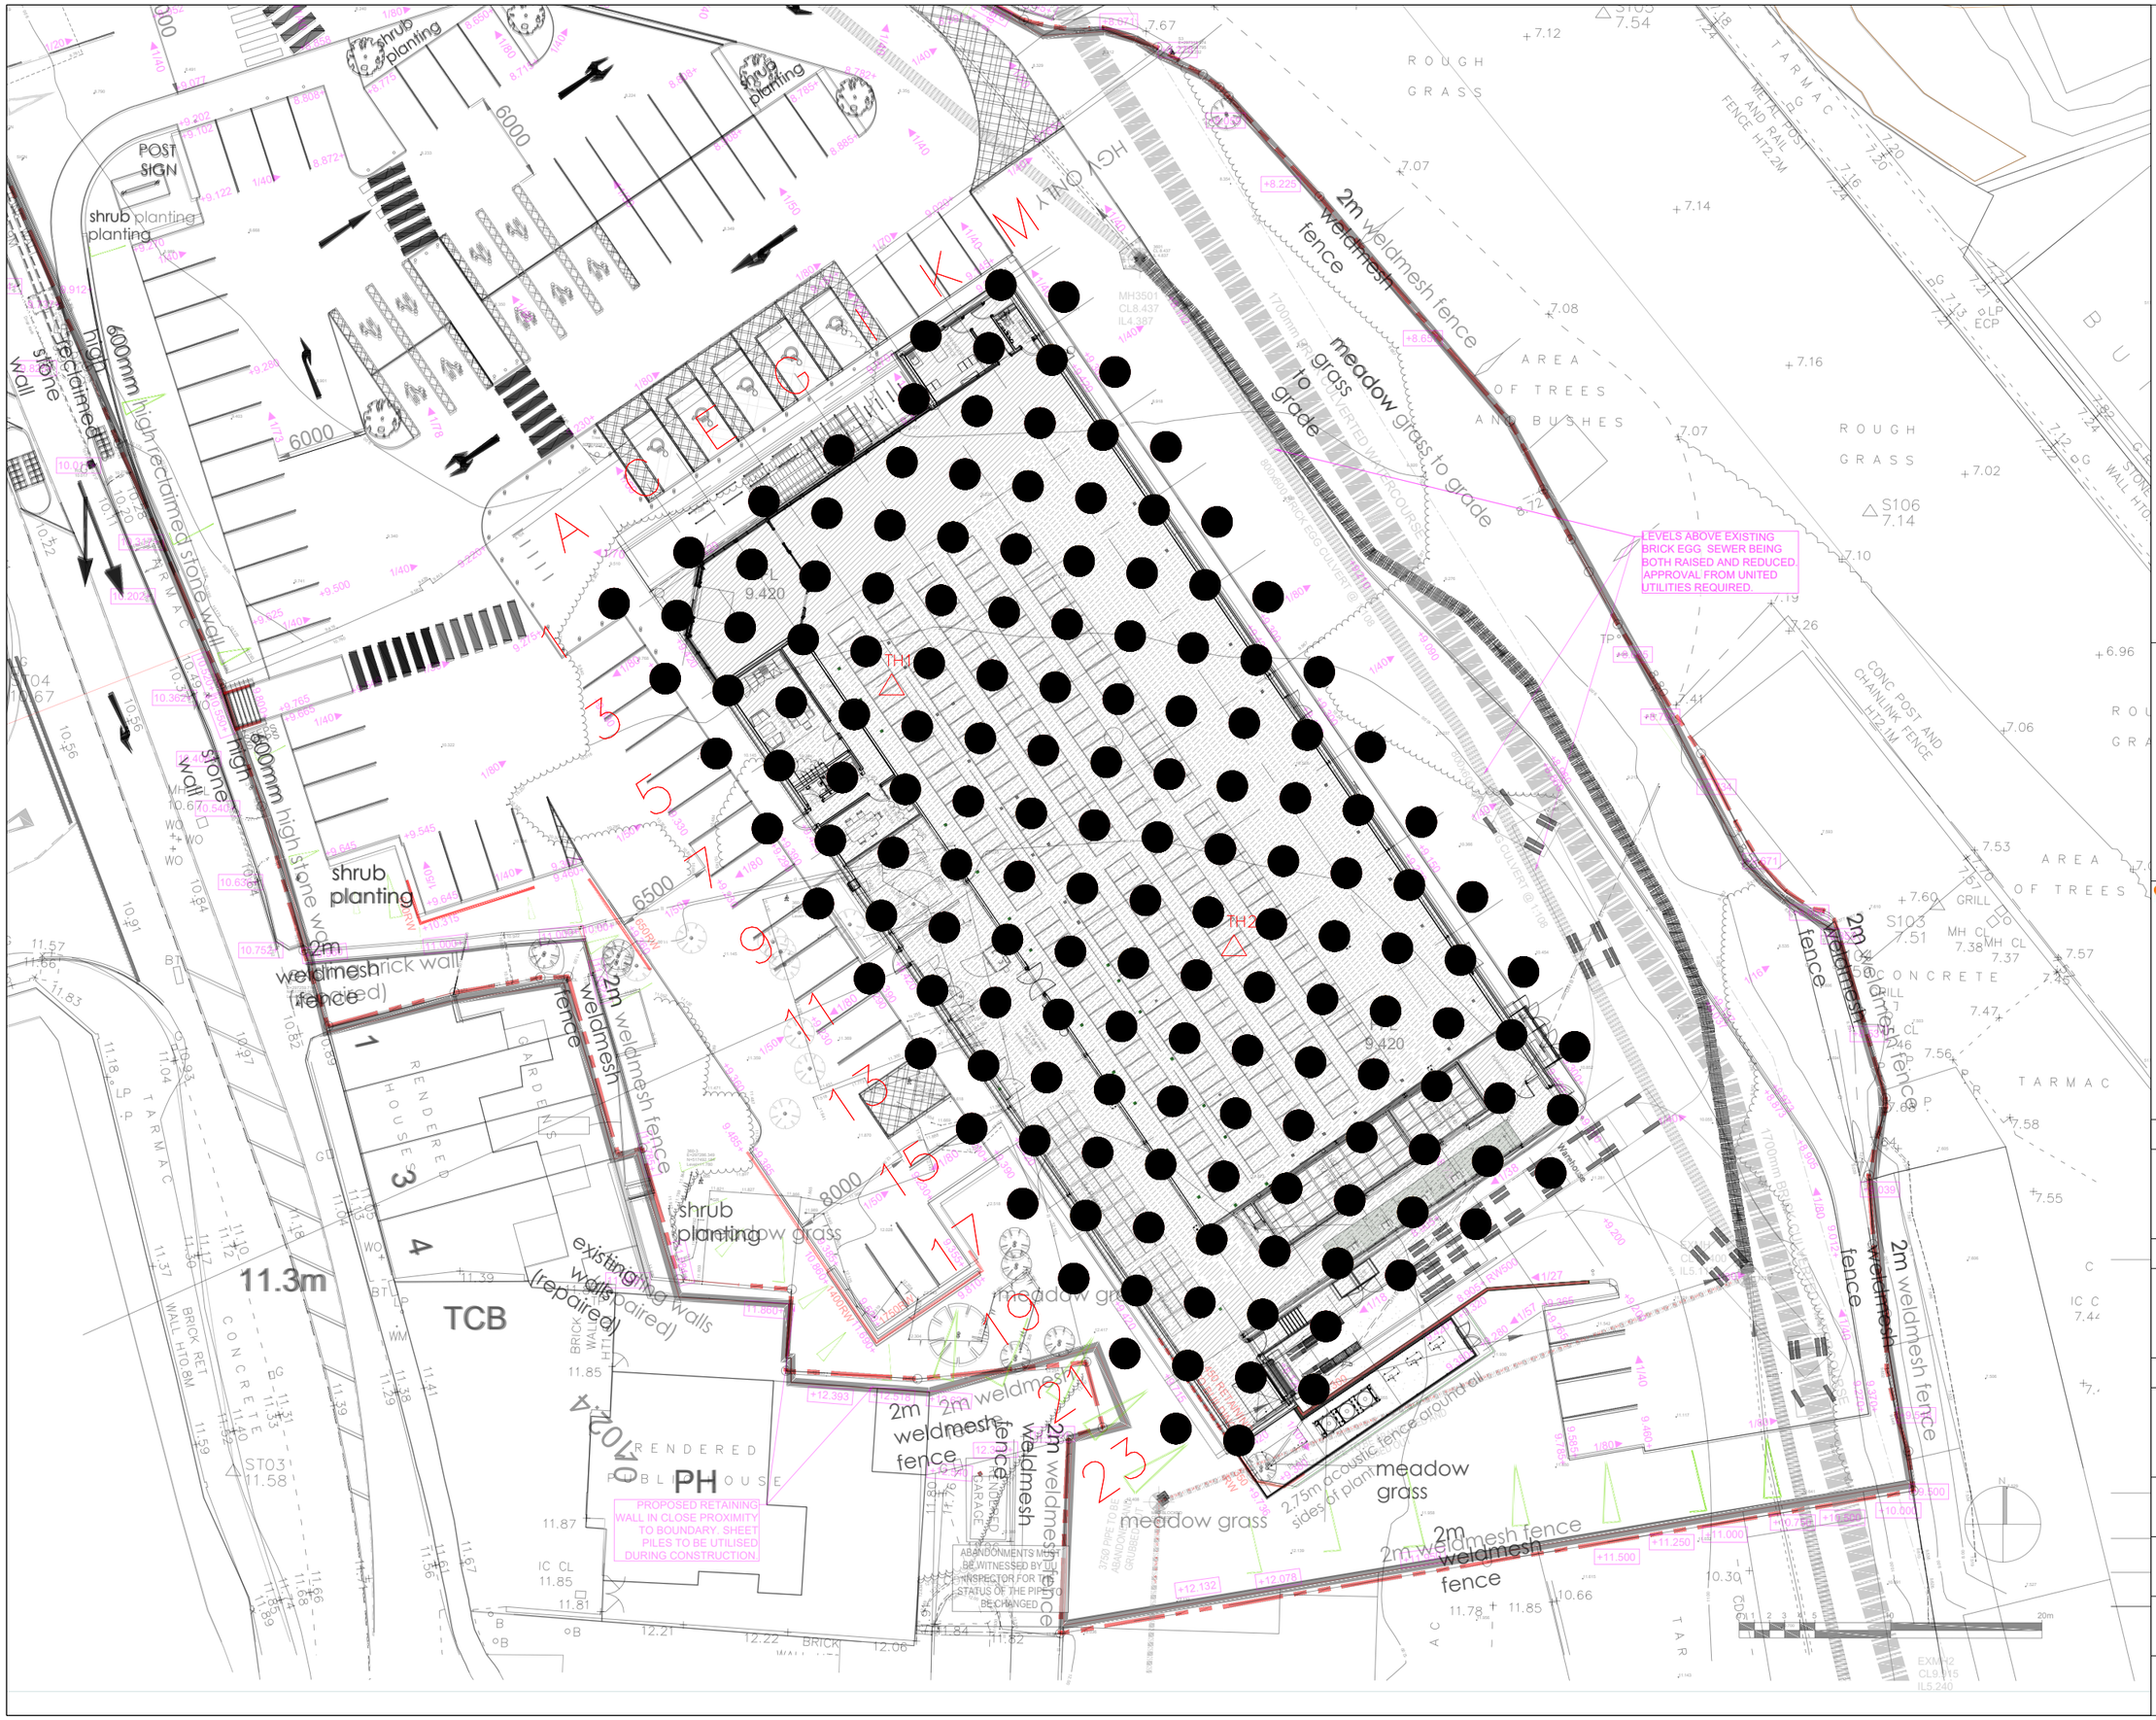

NOTES:

- Coal
- Test Hole

REVISION NOTES:

VAN ELLE
TOTAL FOUNDATION SOLUTIONS

Van Elle Limited
Summit Close
Kirkby in Ashfield
Nottinghamshire
NG17 8GJ

Tel: 01773 580580

CLIENT:	
Summers Inman	
CONTRACT:	
Aldi Whitehaven	
DRAWING TITLE	
VE Drilling Summary	
DATE: 20/10/2025	
DRAWN BY: SP	CHECKED BY: PG
SCALE: NTS	SHEET SIZE: A3
DRAWING NO: 250597VEDS	REV: -